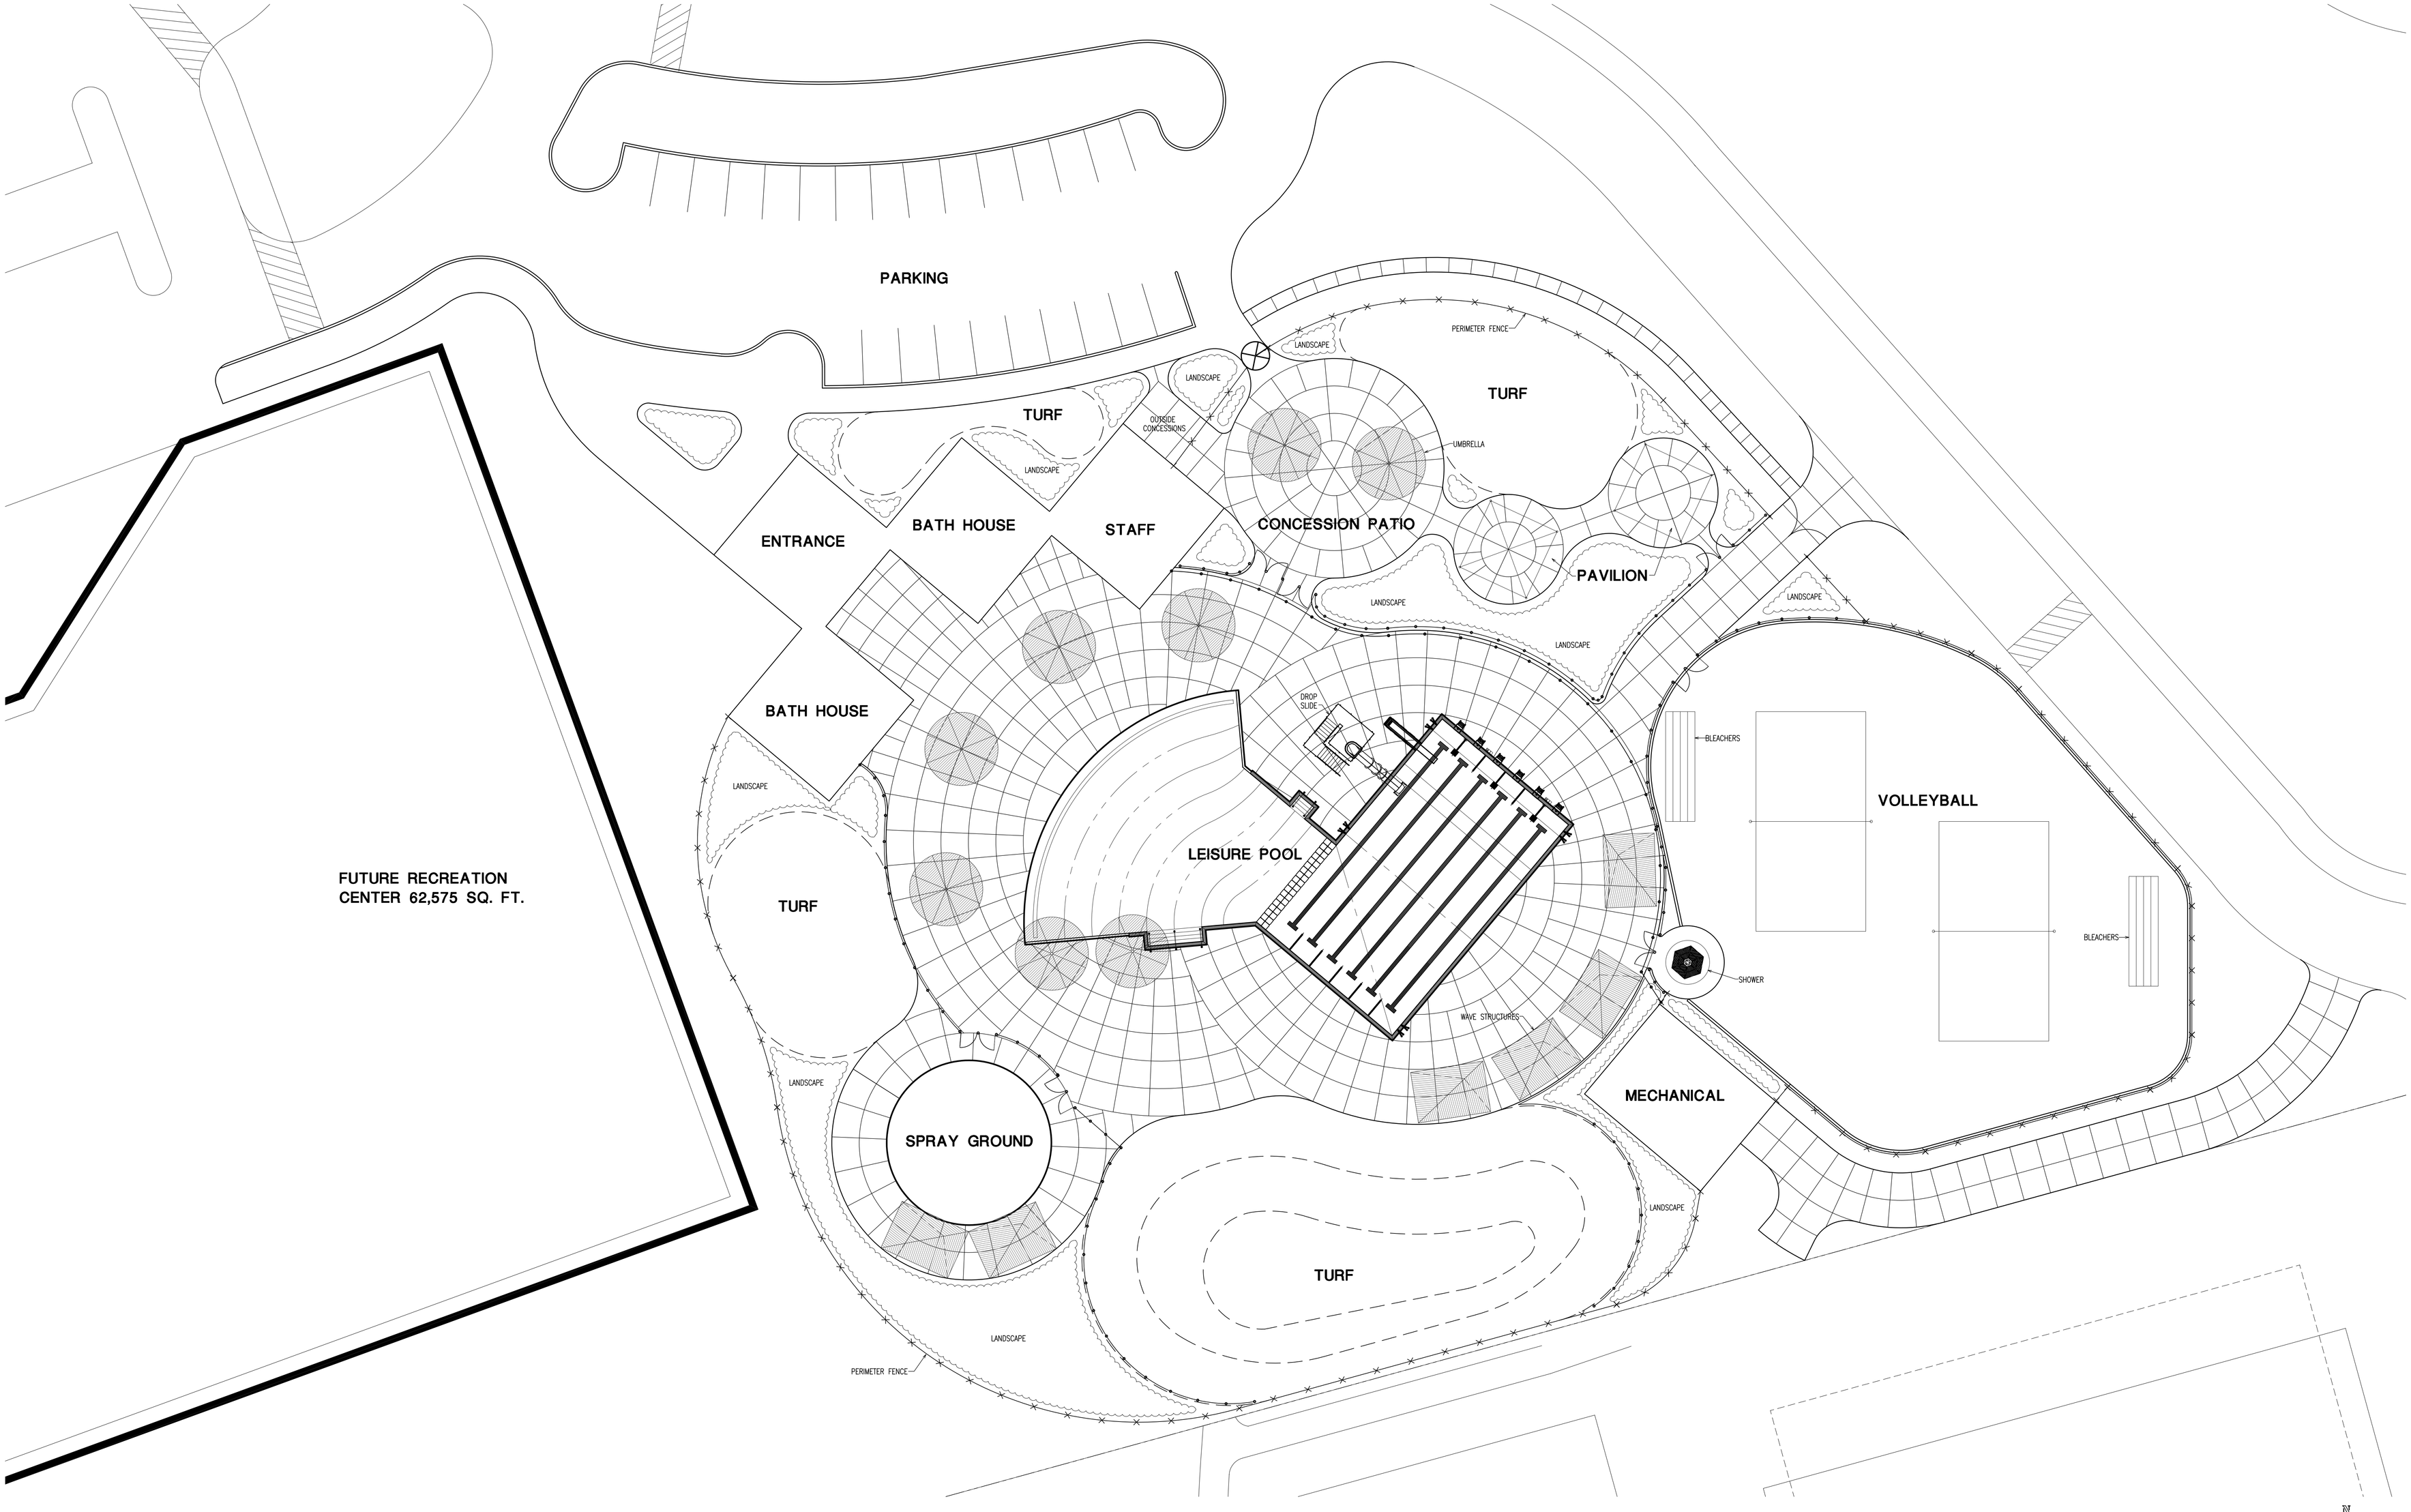

DIXON AQUATIC CENTER

CONCEPT 3

DIXON, VIRGINIA

SCALE: 1/16" = 1'-0"

WATER TECHNOLOGY, INC.
AQUATIC PLANNERS, DESIGNERS & ENGINEERS

PROJECT No.: 23008
5/06/04 DDL

100 PARK AVENUE / PO BOX 614 BEAVER DAM, WISCONSIN 53916
VOICE 920.887.7375 FAX 920.887.7999

This Document and the ideas, renderings and other contents contain therein are the sole property of Water Technology, Inc. and may not be disseminated, copied, reproduced or otherwise used without prior written consent of Water Technology, Inc.

©Copyright WATER TECHNOLOGY, INC. 2004